Do not scale from this drawing for construction or acquisition purposes. Responsibility is not accepted for errors made by others in scaling from this drawing. All construction information must be taken from figured dimensions only. All dimensions and levels must be checked on site and any discrepancies between drawings and specification must be reported to GSSArchitecture.
© Copyright GSSArchitecture

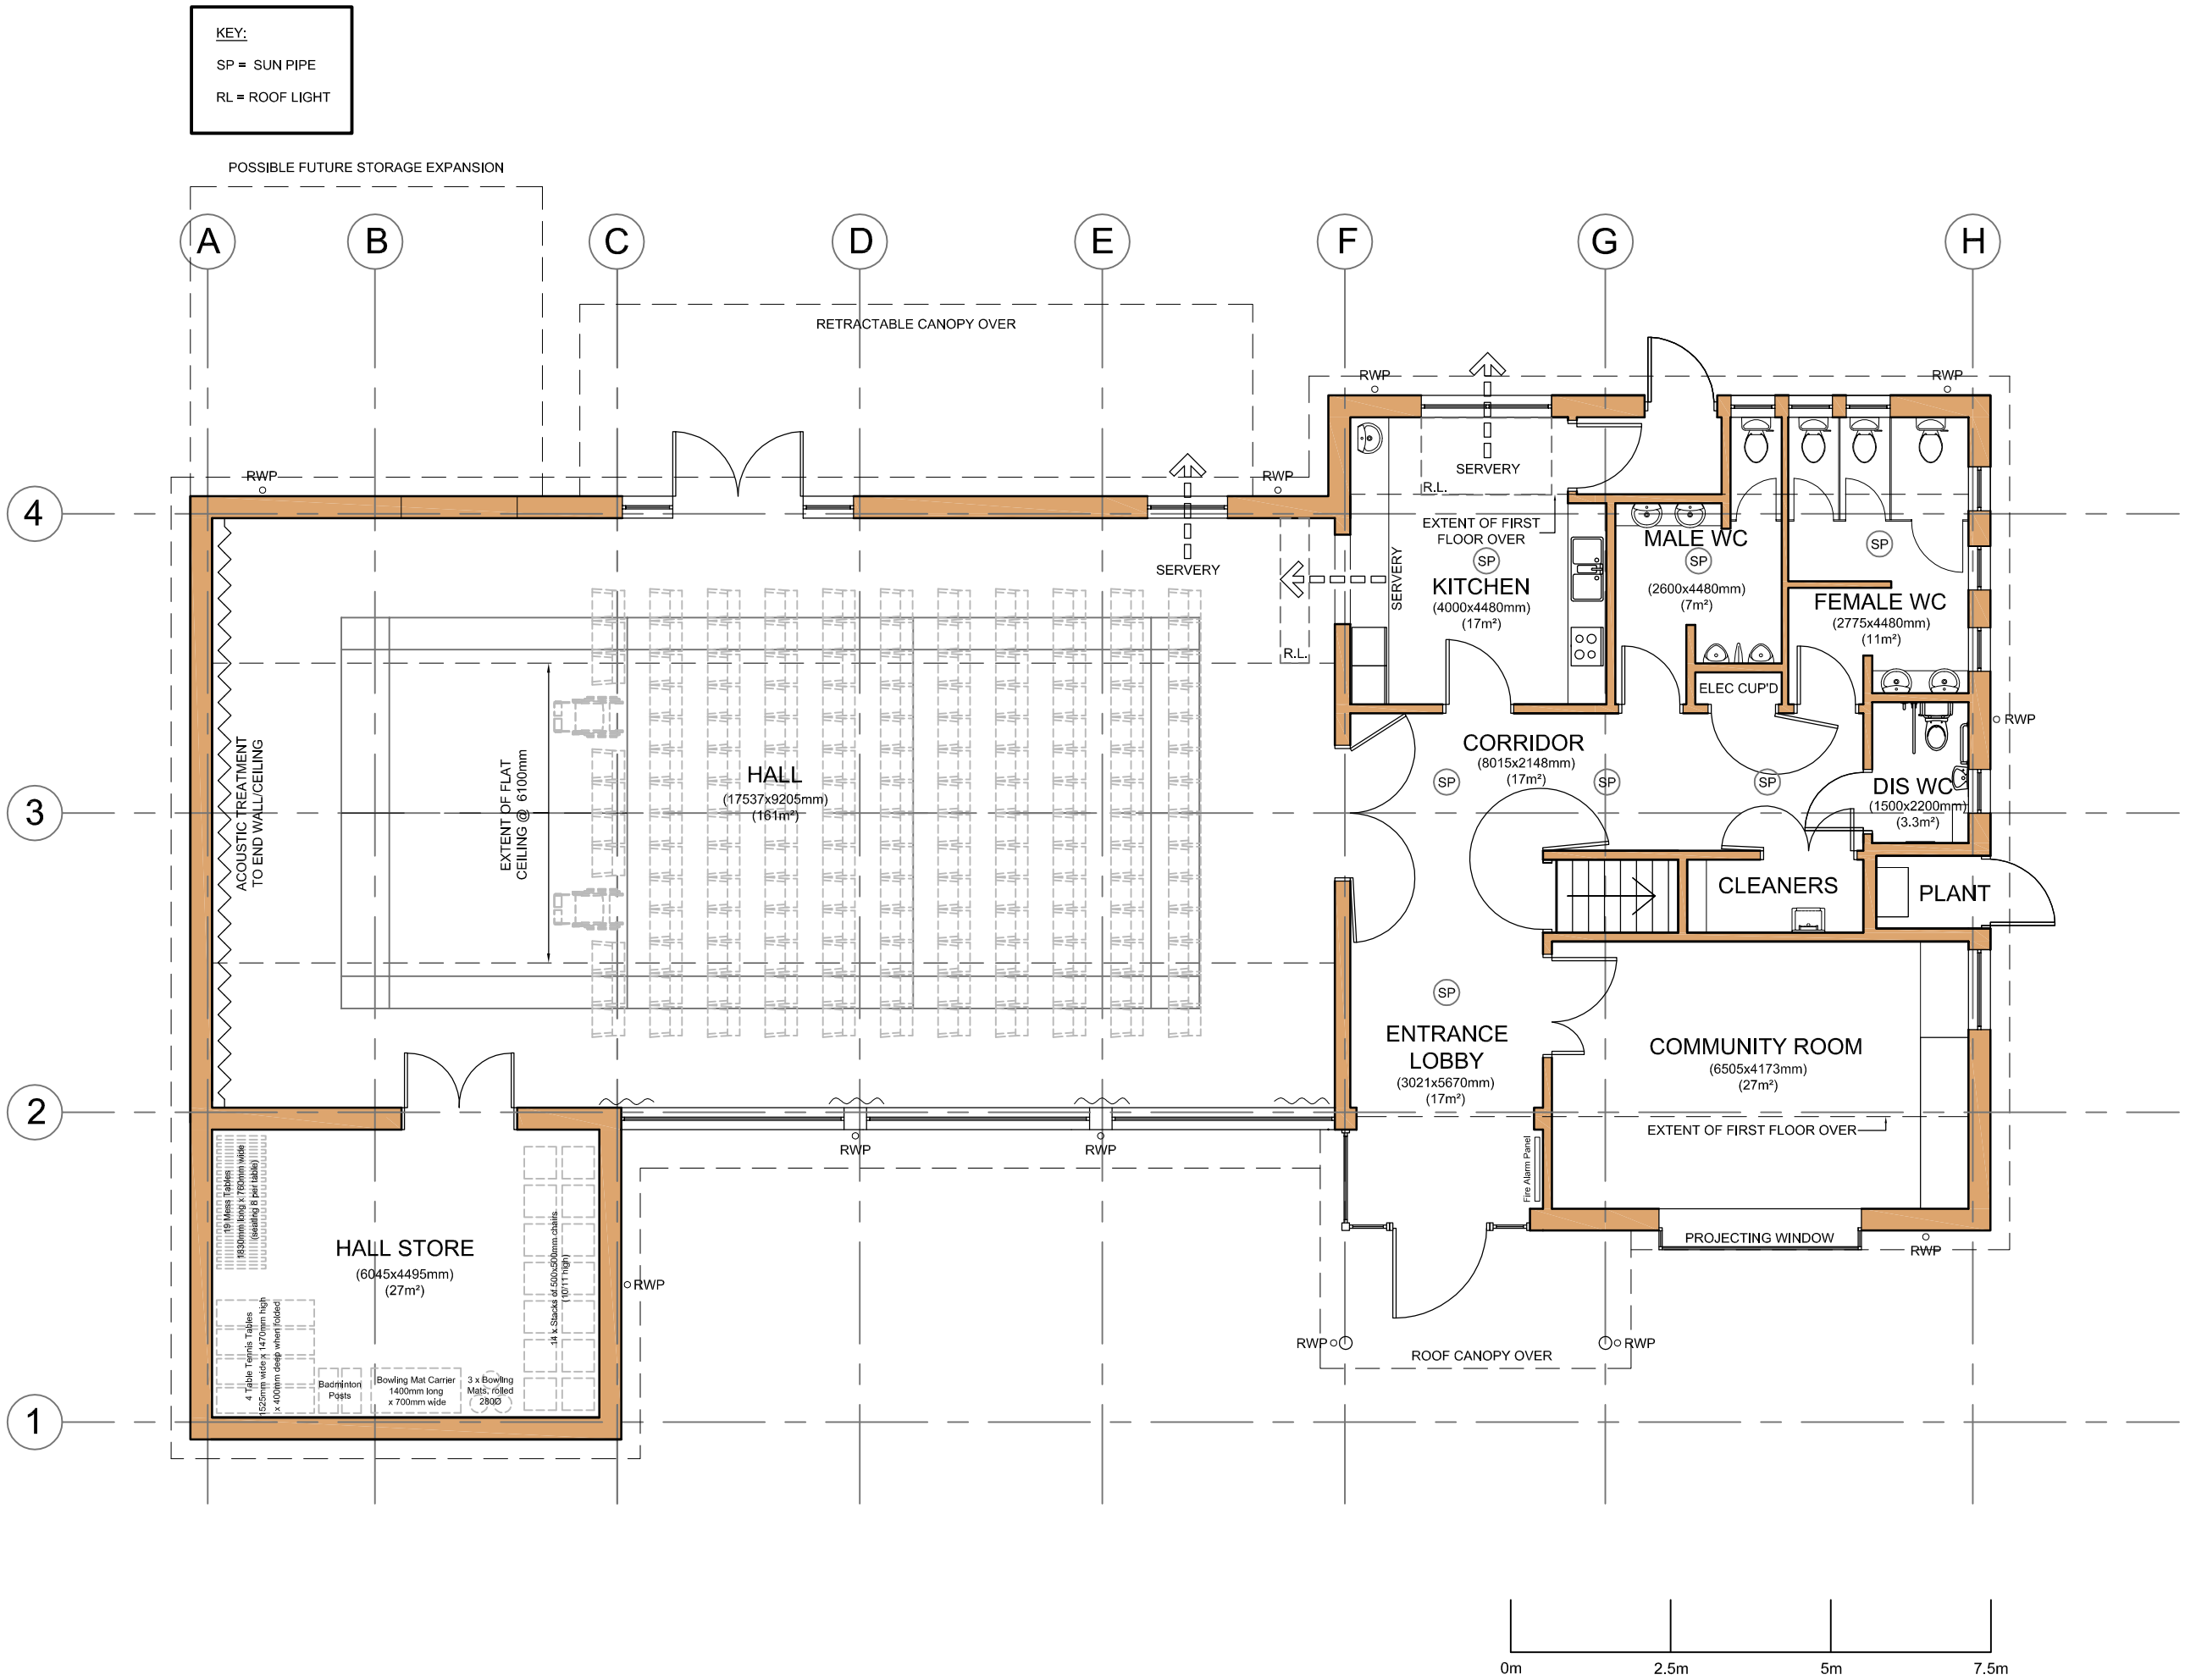

Rev.	Date	Drawn	Checked	Description
B	11.08.09	S.B.	C.C	GENERAL UPDATES MADE IN LINE WITH PLANNING & CLIENTS COMMENTS
A	15.07.09	S.B.	C.C	GENERAL UPDATES MADE IN LINE WITH PLANNING & CLIENTS COMMENTS

GSSARCHITECTURE
2 SPENCER PARADE, NORTHAMPTON, NN1 5AA
Telephone: 01604 631 919, Fax: 01604 624 016
Email:gss@gotch.co.uk, Web: www.gotch.co.uk
Kettering: 01536 513 165, Bristol: 01275 378 310

NORTH

Project Title:
New VIllage Hall, Cottingham and Middleton Village Hall Trust

Client:
Cottingham and Middleton Village Hall Trust

Drawing Title:
Proposed Ground Floor Plan

File Number: C127d
Drawn By: N.W.
Checked By: C.C.
Scale@A3: 1:100 **Date:** 06.09
Dwg No: SK3 **Rev:** B

1. PROPOSED GROUND FLOOR PLAN
1:100@A3